Unsuccessful

SBR No. H1/1H-15
DATED 26-2-15

T/C-004-14-000342

M. A. R. 57 (Rule 116)
Measurement Book

No. B

310316

Serial No. .....
Name of Work Electrical Improvement Repairs and development work to park of Velahanka Zone From ..... To .....
Name of Contractor of nature of Agency M/S KRIDL
Date of commencement of work EE/Elo/YZ/WO/27/2013-14 Dt 1/2/2014

Date	Full description, etc, of work	Dimensions				Contents	Reference to last Measurement
		Number	Length	Breadth	Depth		
1	2	3	4	5	6	7	8
	1. Supplying of LT UG cable having aluminium conductor PVC insulated, Sheathed, galvanised, ~~steel~~ wire/steel tap armoured cable with Moulten Sheathing 1.1 KV. class. 1. class 4 core PVC cable (a) 4 core 16 sqmm				362 mtr	150.00	54,300.00
	2. Labour charges for laying of 1.1 KV. class UG cable in existing trench G.I. pipe/stoneware pipe/on wall/on pole as required. 1. In existing trench duct @ 6 sqmm to 16 sqmm.				362 mtr	8.00	2896.00
	3. Supplying and fixing miniature circuit breakers on existing MCB distribution boards using necessary fixing material and C-type curve, indicator ON/OFF, energy cross-3						

M. A. R. 57 (Rule 116)
Measurement Book

No. B 310318

Serial No. .....
Name of Work ..... From..... To.....
Name of Contractor of nature of Agency .....
Date of commencement of work .....

Date	Full description, etc, of work	Dimensions				Contents	Reference to last Measurement
		Number	Length	Breadth	Depth		
	2	3	4	5	6	7	8
	Supply High pressure Sodium vapour ~~Street~~ light fitting die cast aluminium Canopy with aluminium housing for control gear, finished Stove enamel gray glassy white canopy ~~inside~~ or ~~with~~ a pair of anodized aluminium reflectors ~~with~~ toughened ~~flat~~ glass gasket lining for drip insect resistance duly ~~fixed~~ with porcelain holder copper choke, Ignitor & HPF Condenser including a Sodium vapour Lamp 1 / 250 watts (a) Groups (A)	25 nos				@ 150.00	1,53,750.00

E.E. (Electricals)

EE/ELE/Y/BR No. H1/1H-15
Dt. 27-2-15

M. A. R. 57 (Rule 116)
Measurement Book

No. B
310320

Serial No. 1.
Name of Work ..... From..... To.....
Name of Contractor of nature of Agency .....
Date of commencement of work .....

Date	Full description, etc, of work	Dimensions				Contents	Reference to last Measurement
		Number	Length	Breadth	Depth		
	2	3	4	5	6	7	8
	enamel/silver paint including coping/footing of the pole (a) upto 5 mtr ~~street~~ light pole.				10 Nos	260.00	2,600.00
					~~Total~~		4,47,556.00
	Add KRIDL charges 10%.						44,755.60
	Add Kalamb Cess 1%						4,475.56
					Grand ~~Total~~		4,96,787.16

MEASUREMENT BOOK

Date	Full description, etc, of work	Dimensions				Co
		Number	Length	Breadth	Depth	
1	2	3	4	5	6	

Details of Tow M.H/mi. telegraph post top lantern de

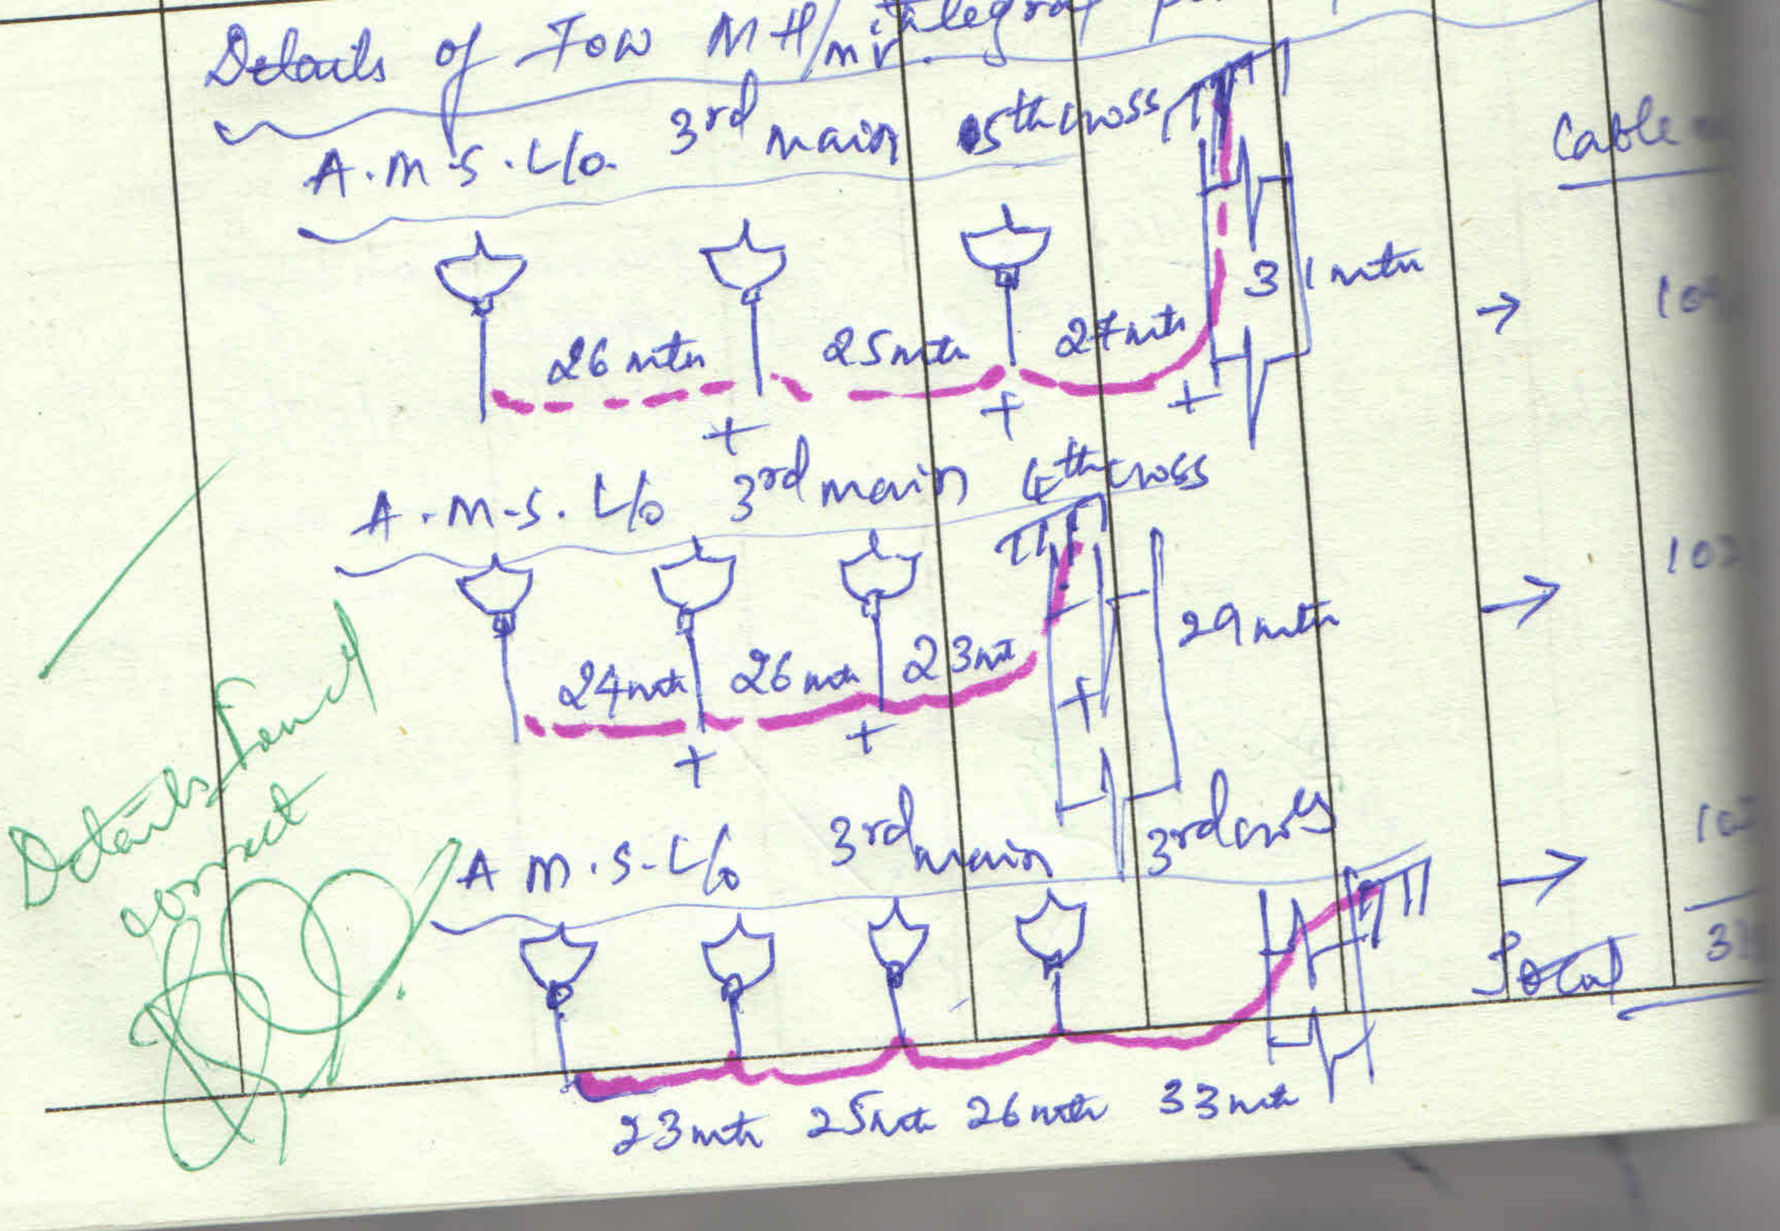

Cable

Details found correct

E/ELE/Y/BR No. H1/1H-15

Dt. 27-2-15

M. A. R. 57 (Rule 116)

Measurement Book

No. B 10324

ಕ್ಯೆಬರಹ p-0088 Mpm. Book

ರೂ: H96787=00 ಆಡಿಟ್ ಮಾಡಿ ಸ್ವೀಕರಿಸಿದೆ

ರೂ: H:18935 ಬಿಲ್ ನಿಜವಾಗಿದೆ

ರೂ: 77,852=00 ಹೊಂದಾಣಿಕೆ ಮಾಡಿದೆ

Name of Work ..... From ..... To .....

Name of Contractor of nature of Agency .....

Date of commencement of work .....

Date	Full description, etc, of work	Dimensions				Contents	Reference to last Measurement
		Number	Length	Breadth	Depth	ಕಾಮಗಾರಿಯ (ವಿ) ಯಲಹಂಕ ಪಲಯ	
	2	3	4	5	6	7	8
	Cert. of Rate I- 1. work done Satisfactorily 2. Amount claimed for the previous bill is the bill has not been					BILL=	H96787=00
						IT 2%	9936=00 claimed in any of
						VAT 4%	19871=00
						FSD 7.5%	37260=00
						LWC 1%	4968=00
						CBF 0.1%	497=00
						Fine	5320=00
						deductions	77,852=00
						Cheque	H.18,935=00